



1709 8 Avenue NE, Calgary

24,472 SF (+/-)
BUSINESS-INDUSTRIAL COMMERCIAL CONDO
NUMEROUS PERMITTED AND DISCRETIONARY USES



PROPERTY DETAILS

Address:	1709 8 Avenue NE, Calgary
Zoning:	I-B f1.0
Legal:	Condo Plan 0012344, Unit 1
Total Size:	24,472 SF (+/-)
Main Floor:	16,758 SF (+/-)
Second Floor:	7,714 SF (+/-)
Sale Price:	\$2,200,000.00
Property Taxes:	TBV
Condo Fees:	\$18,844.17 + GST / month
Parking:	50 Surface 29 Underground




PROPERTY HIGHLIGHTS

- Abundant underground and surface parking available
- Suitable for office, light industrial or commercial condo use
- Minutes from downtown Calgary
- Timeless two-storey brick façade
- Centrally located with excellent accessibility
- Opportunity to customize the space




Kevin Gordon
 Partner/Associate
 403-561-1299
kevin@aicrecommercial.com

MAIN FLOOR

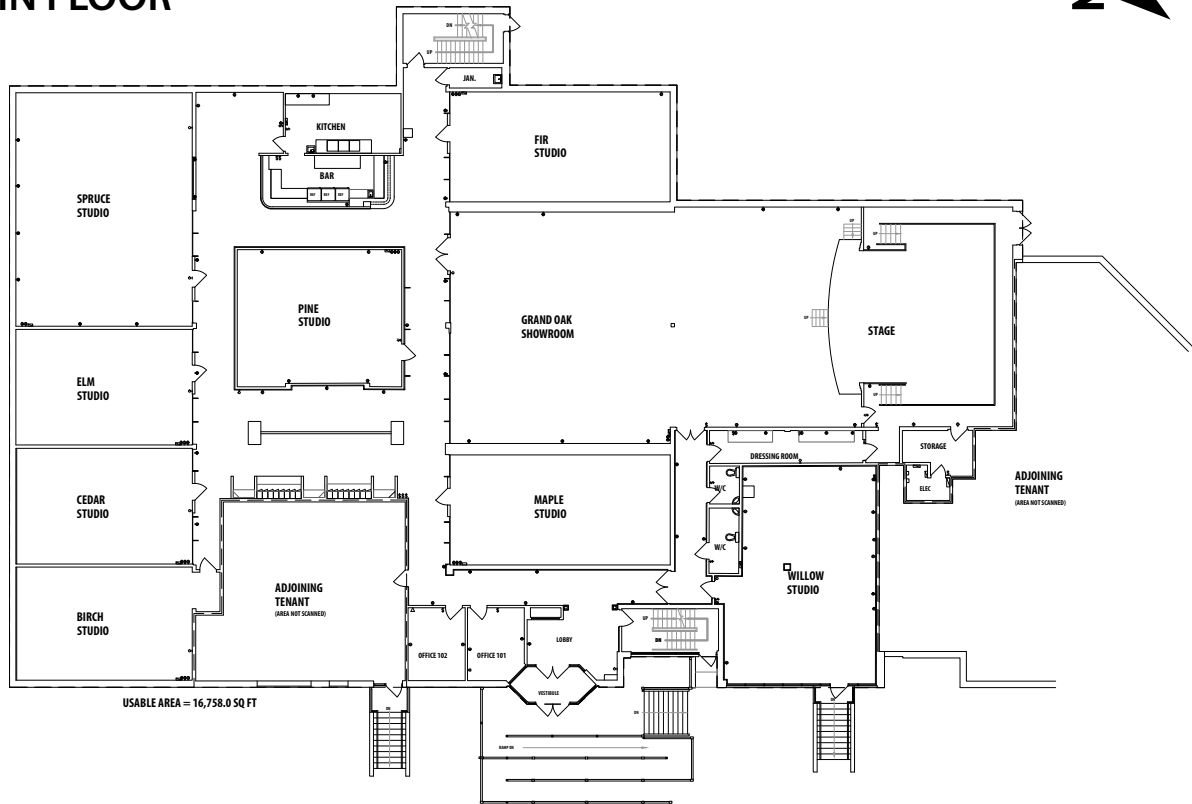

SECOND FLOOR

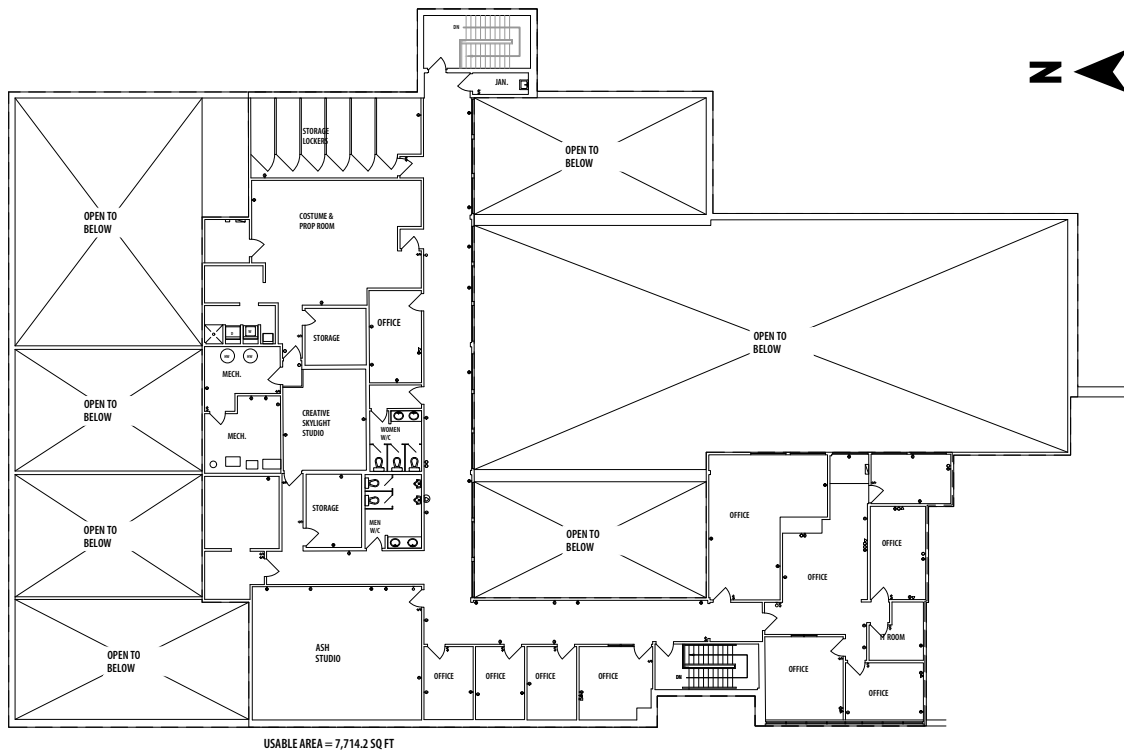

Disclaimer: This floorplan is for illustrative purposes only and is not to scale. All measurements, dimensions, and layouts are approximate and should not be relied upon as exact or precise. **Property details** provided are for general informational purposes only and may be subject to change without notice. While efforts are made to ensure accuracy, all information—including features, power, dimensions, availability, and other details—should be independently verified. Prospective tenants or buyers are advised to confirm all details directly with the property owner, landlord, or authorized representative before making any decisions.



PROPERTY LOCATION

1709 8 Avenue NE, Calgary

Neighbourhood features:



DOWNTOWN




TRANSIT



SHOPPING



DINING

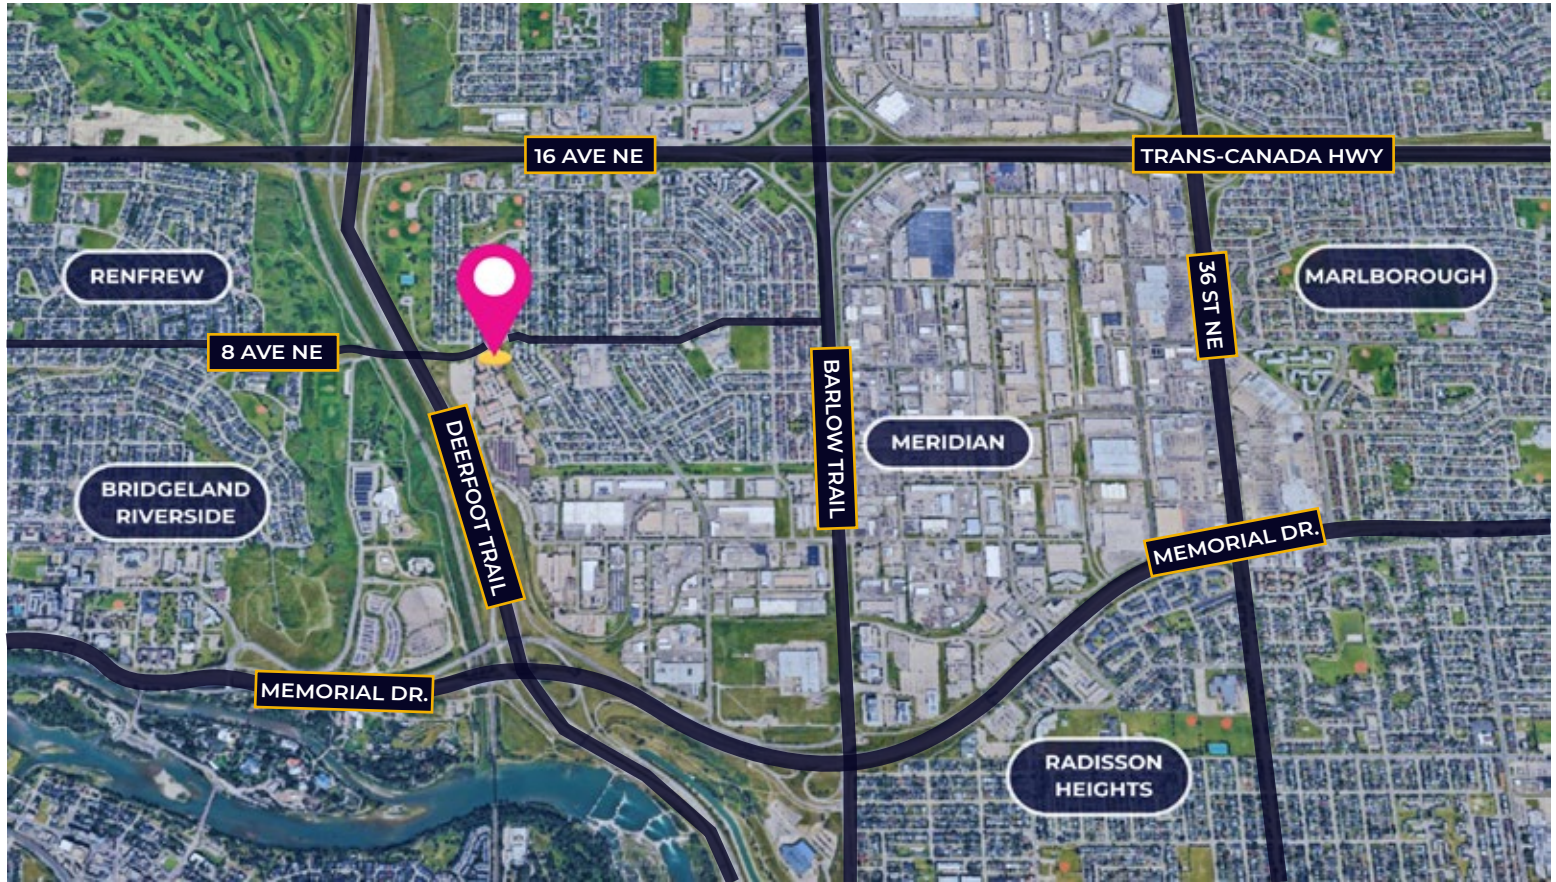

VEHICLES PER DAY

8 Avenue NE: 9,000

Deerfoot Trail: 144,720



AREA POPULATION (within 5kms)

- 189,741 Residents
- 405,025 Daytime Population



AREA INCOME

- Average household income of \$107,102



LOCATION FEATURES

- Quick access to Deerfoot Trail, 16 Ave, and Edmonton Trail
- Minutes from downtown and Calgary International Airport
- Close to Marlborough C-Train Station and bus routes
- Nearby Mayland Shopping Centre and local dining options
- Located within Evergreen Community SPACES – a vibrant arts hub

Disclaimer: Property details provided are for general informational purposes only and may be subject to change without notice. While efforts are made to ensure accuracy, all information—including features, power, dimensions, availability, and other details—should be independently verified. Prospective tenants or buyers are advised to confirm all details directly with the property owner, landlord, or authorized representative before making any decisions.



Kevin Gordon
Partner/Associate
403-561-1299
kevin@aicrecommercial.com